FOR INFORMATIONAL PURPOSES ONLY; NOT TO BE RELIED ON

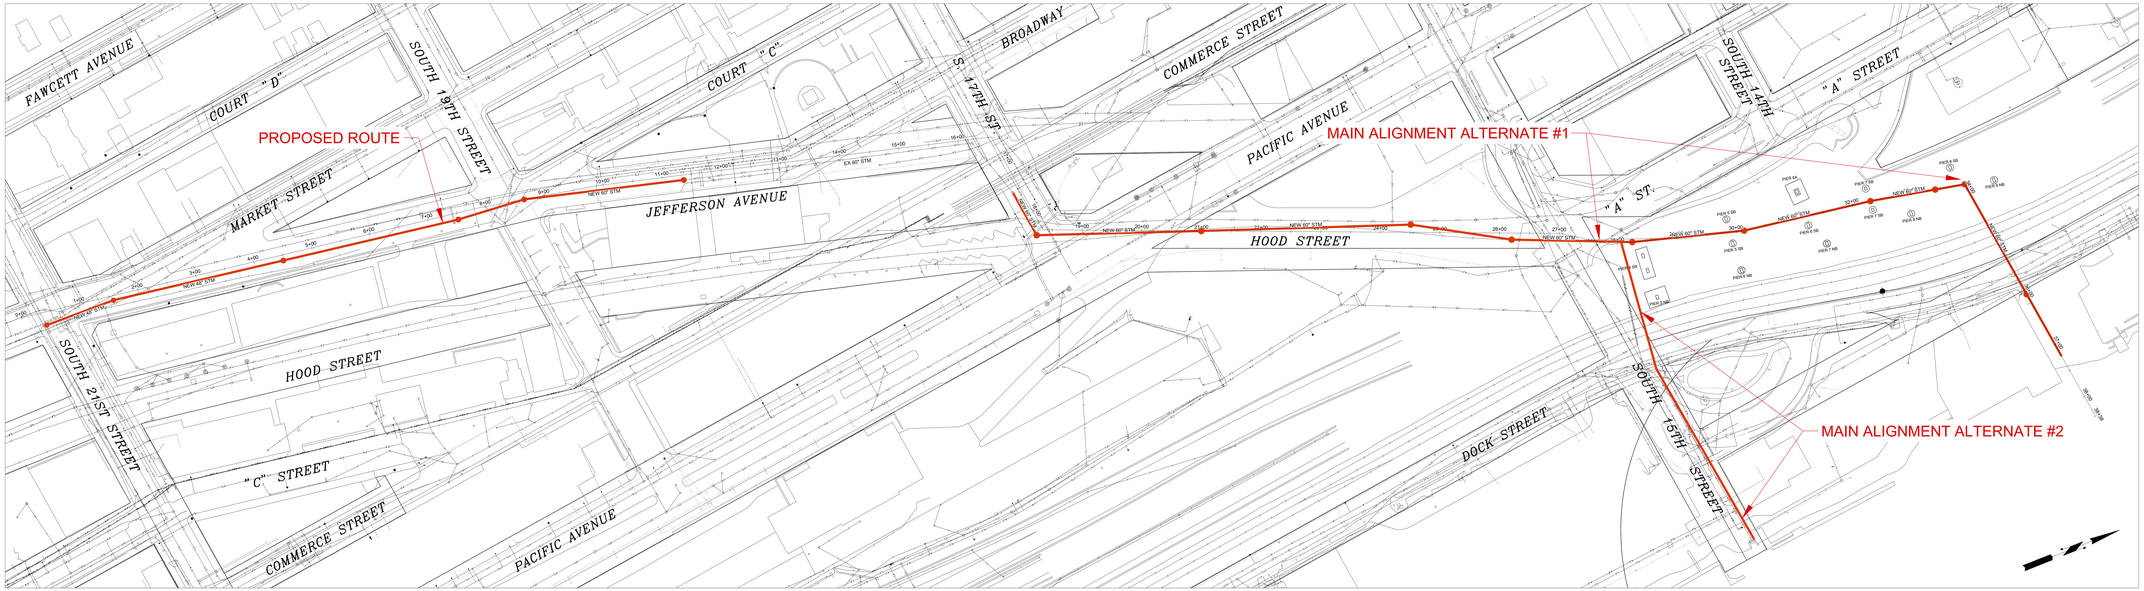

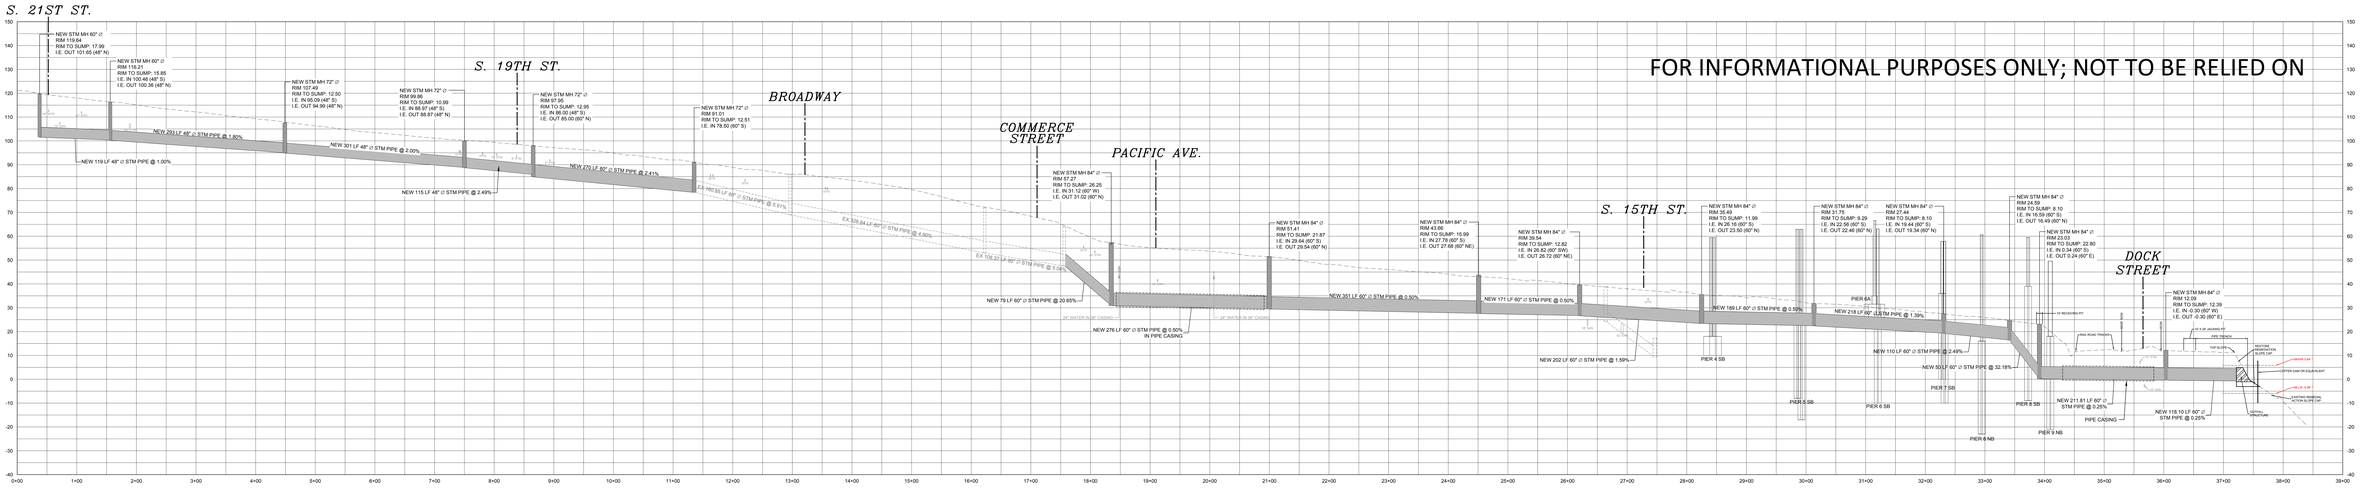

PLAN SCALE
SCALE: 1" = 60'

PROFILE SCALE
HORIZONTAL: 1" = 60'
VERTICAL: 1" = 10'

JEFFERSON & HOOD STREET SURFACE WATER INTERCEPTOR PROJECT PRELIMINARY PLAN

SCALE: 1" = 60'